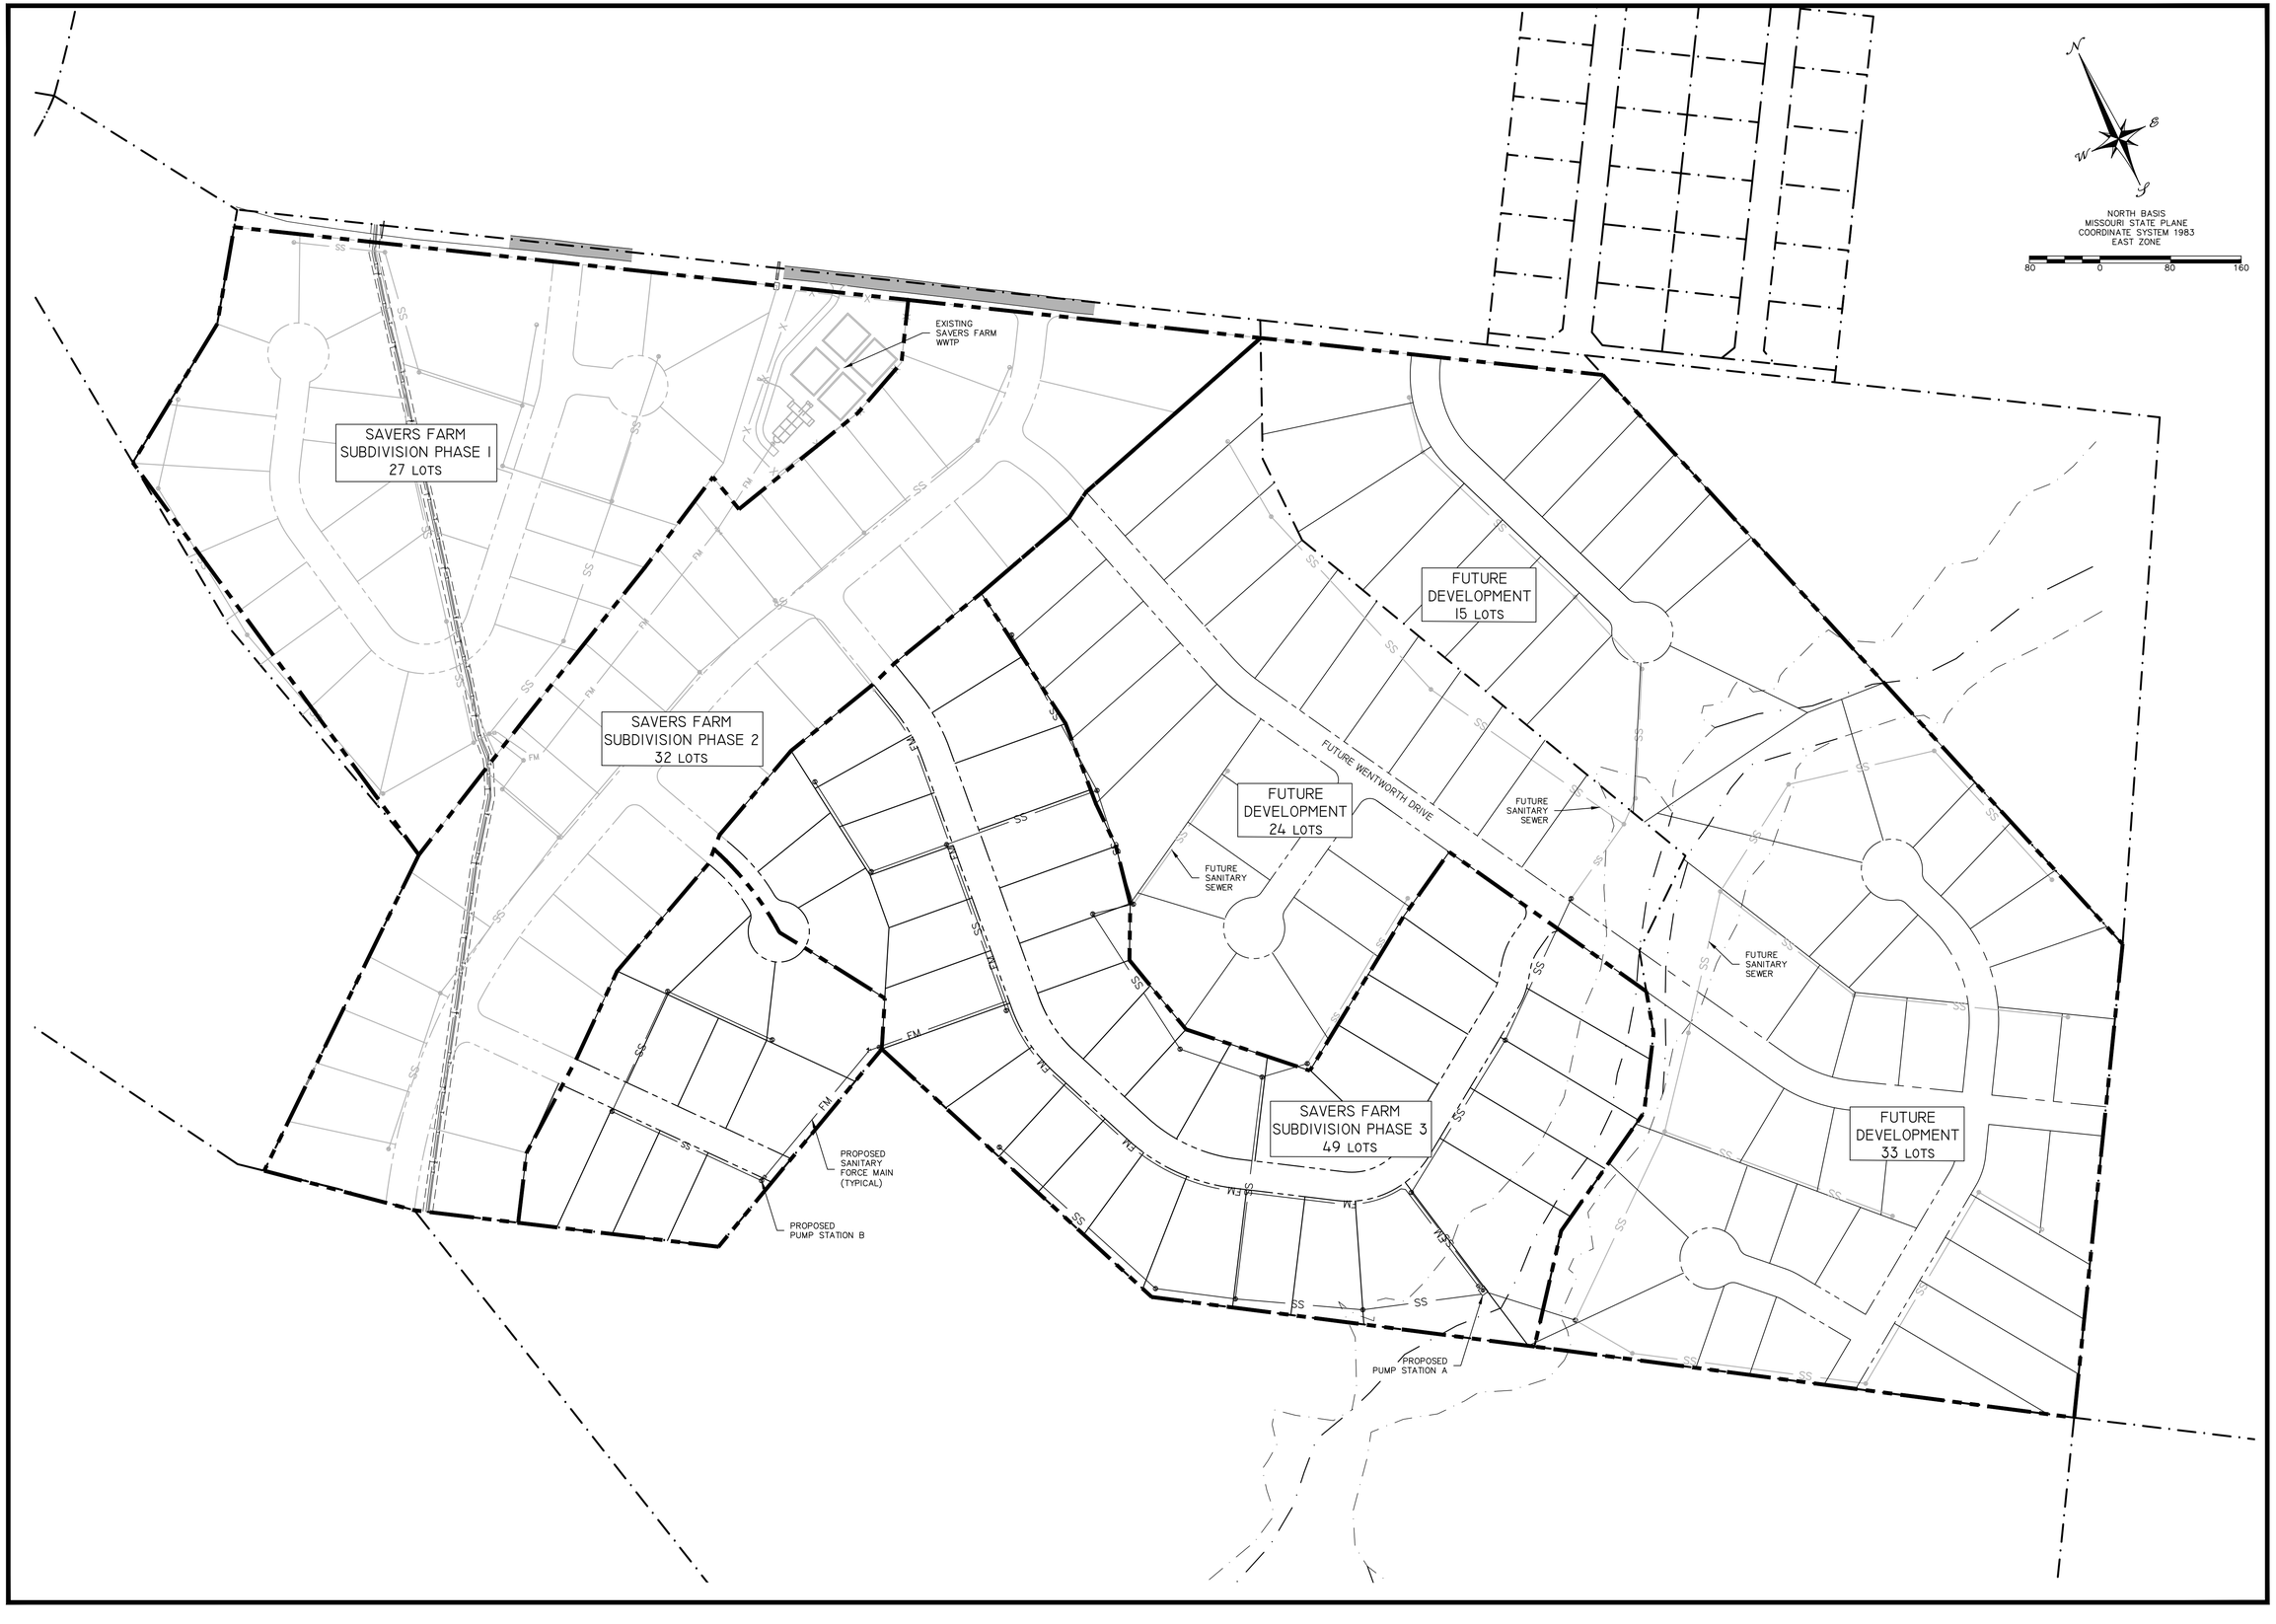

Rev	Description	Date	Rev	Description	Date	Seal
						PRELIMINARY NOT FOR CONSTRUCTION

© COPYRIGHT 2017 STRICKLAND ENGINEERING, LC.

IMPROVEMENT PLANS FOR SAVERS FARM – PHASE 3

CAPE GIRARDEAU COUNTY

STRICKLAND ENGINEERING
CIVIL - MECHANICAL - PLUMBING - ELECTRICAL ENGINEERING
LAND SURVEYING

113 WEST MAIN STREET
JACKSON, MISSOURI 63755
TEL: 573-243-4080
FAX: 573-243-2191

DRAWING TITLE

SANITARY TRIBUTARY AREA

SCALE	As Noted
DATE	
DRAWN BY	MTM
JOB NO.	17-004
DRAWING NUMBER	1
CONSECUTIVE NUMBER	1 OF 1